THIS REPORT DOES NOT PREDICT OR WARRANT
THE FUTURE PERFORMANCE OF THE FOUNDATION

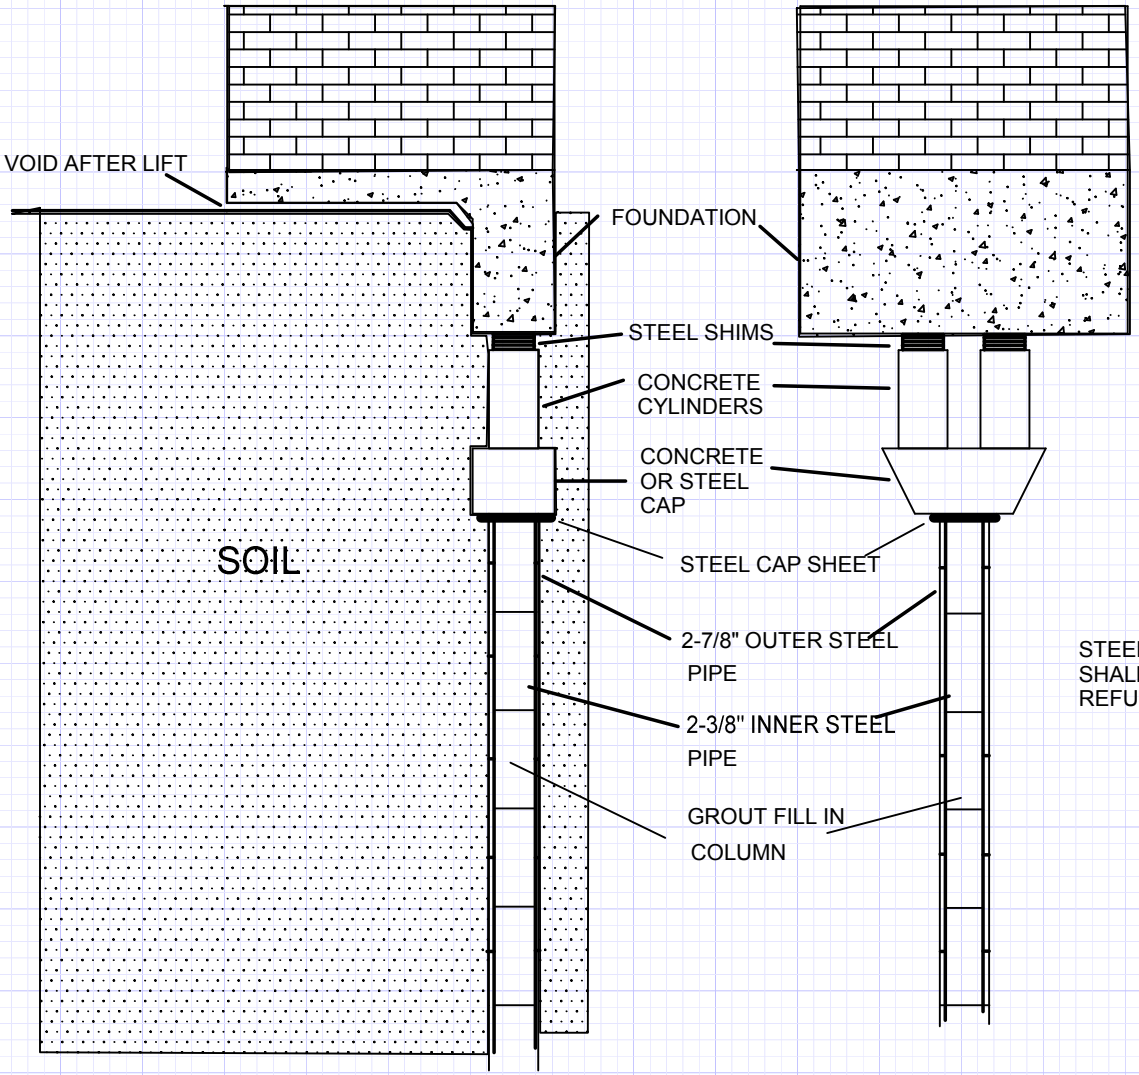

STEEL PIPE SHALL BE PRESSED TO REFUSAL.

STATE OF TEXAS
MICHAEL D. GANDY
95672
LICENSED
PROFESSIONAL ENGINEER

01/25/2013

REGISTERED
ENGINEERING FIRM
F-9334

APPROX. SCALE 1" = 10'

STEEL PRESSED PILING

Lighthouse Engineering
Michael Gandy, P.E. Phone: 214-577-1077
E-Mail: MikeGandy@LighthouseEng.com
Registered Engineering Firm F-9334

DRAWING NO. 1004